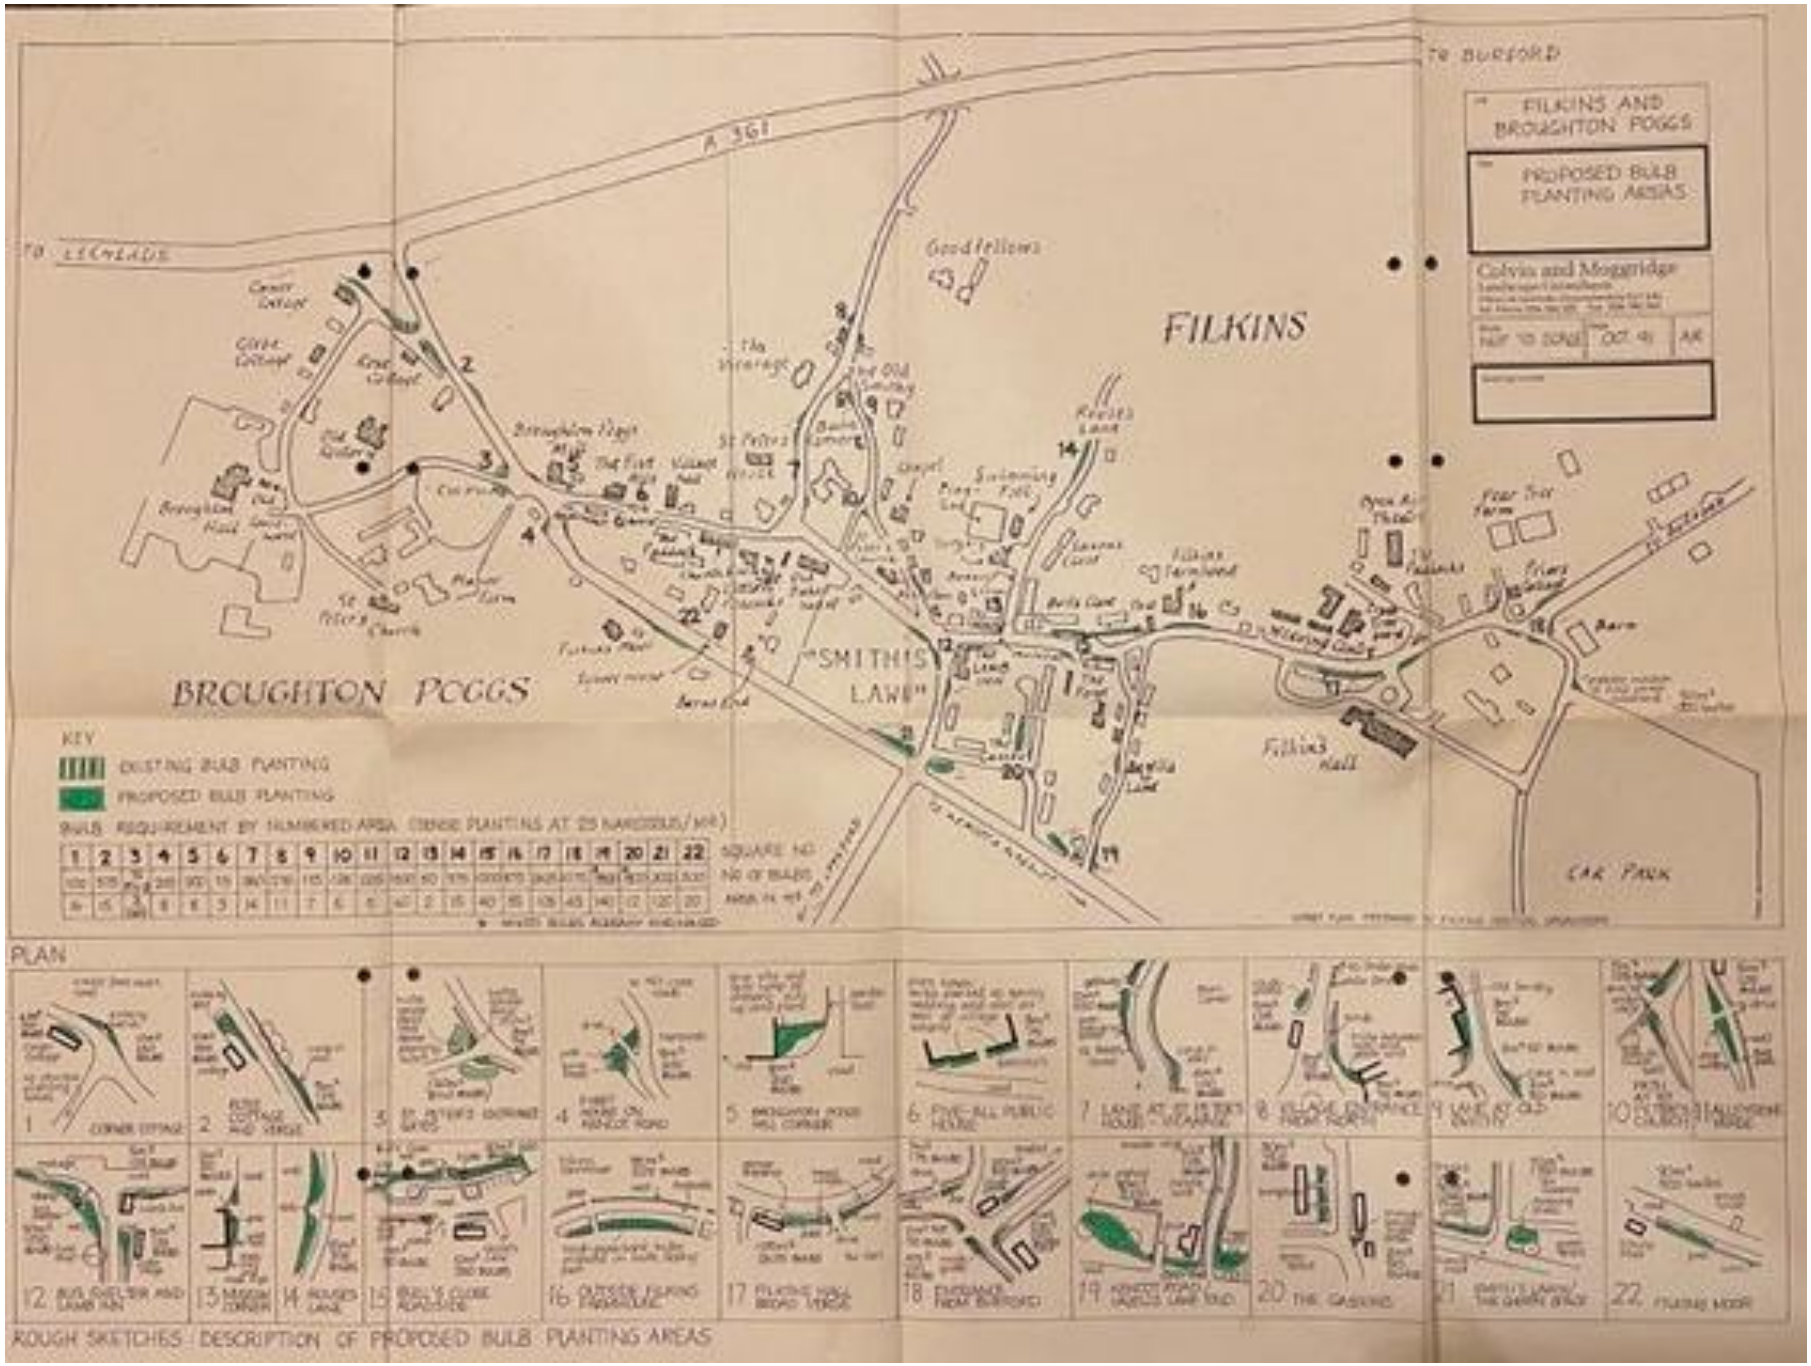
TO BURFORD
A 361
TO LECHLADE
FILKINS AND BROUGHTON POGGS
PROPOSED BULB PLANTING AREAS
Colvin and Moggridge
FILKINS
BROUGHTON POGGS
"SMITHS LANE"
Filkins Hall
CAR PARK
KEY
EXISTING BULB PLANTING
PROPOSED BULB PLANTING
BULB REQUIREMENT BY NUMBERED AREA (DENSE PLANTING AT 25 NARCISSUS/M²)
SQUARE NO.
NO OF BULBS
AREA IN M²
PLAN
ROUGH SKETCHES DESCRIPTION OF PROPOSED BULB PLANTING AREAS